VIEWPORT 1

Durris Primary School

CROFTLANDS

Springbank

Woodlands

Shannaburn

Balancing Pond

1B

1A

The Cottages

Woodlands Cottage

N

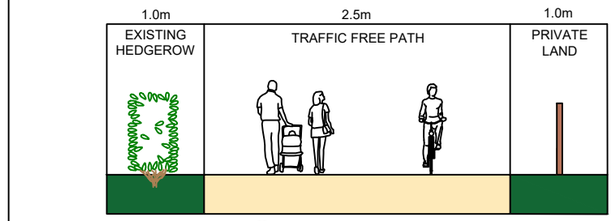

1B TYPICAL CROSS SECTION

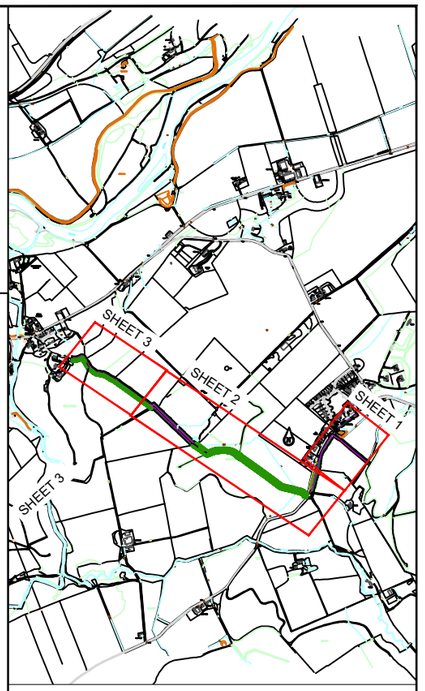

KEY

- EXISTING CARRIAGEWAY
- EXISTING FOOTWAY
- EXISTING VERGE / HEDGEROW
- EXISTING STRUCTURE
- PROPOSED VEHICLE CROSSOVER
- PROPOSED 2.5M WIDE TRAFFIC FREE PATH
- PROPOSED SEMI-SEALED 2.5M WIDE TRAFFIC FREE PATH
- PROPOSED BOUNDARY FENCE

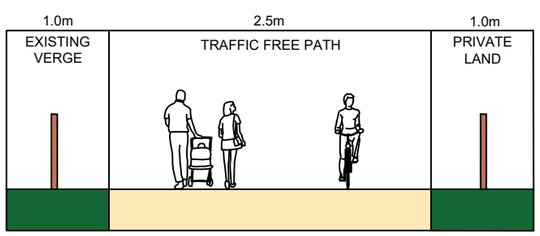

1A TYPICAL CROSS SECTION

REV	DATE	DESCRIPTION	DRAWN	CHKD
Rev.	Rev Date	Description	Drawn	Chkd.

ETHOS

SHEET 1

Project: DURRIS PATHS PROJECT

Drawing title: CLUNE WOOD TO KIRKTON HALL PATH

Date: MAR_25

Scale: NTS

Drawing number: ETHOS/ABC/DURRIS/001/001/GA

A1

Based on Ordnance Survey 1250 mapping with the permission of the Controller of Her Majesty's Stationary Office. Crown Copyright. Unauthorised reproduction infringes Crown Copyright and may lead to Prosecution or Civil proceedings. Aberdeenshire Council Licence No. 100019694 Date 2025

COMP_NO